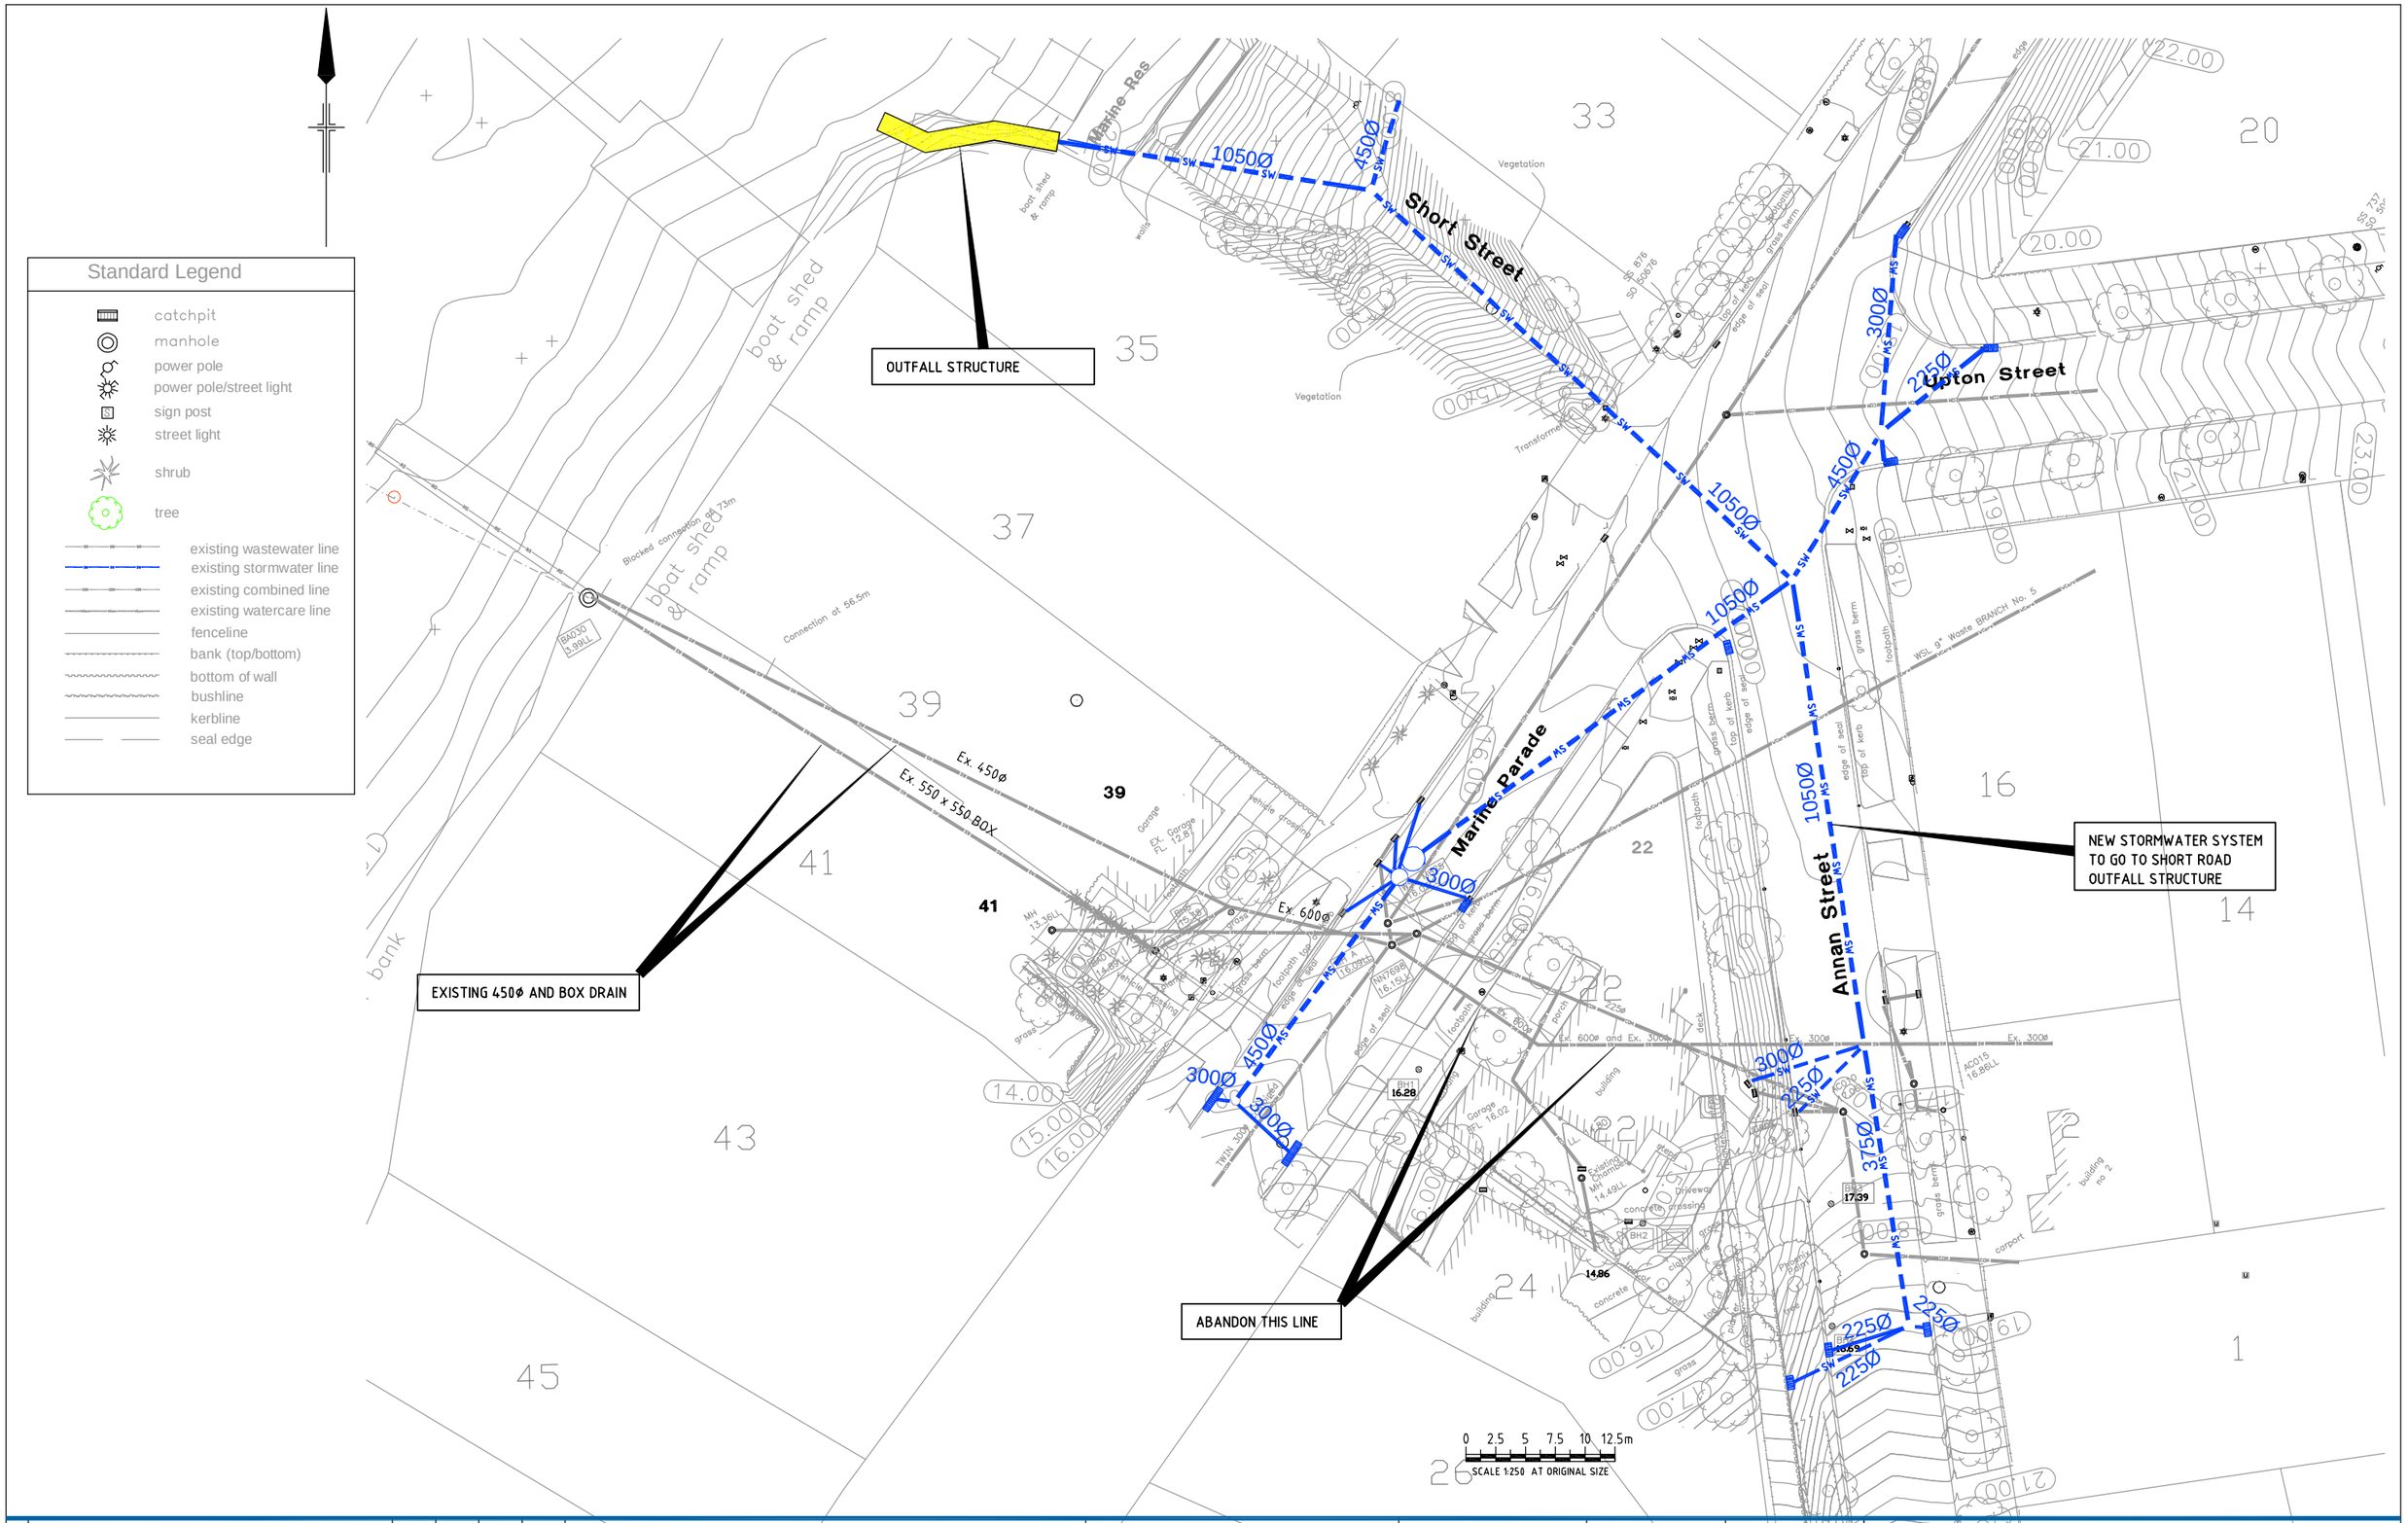

No	Revision Note: * indicates signatures on original issue of drawing or last revision of drawing	Drawn	Checked	Approved	Date
A	ORIGINAL ISSUE	D X			

Auckland City

GHD CLIENTS | PEOPLE | PERFORMANCE

Level 16, ASB Bank Centre
135 Albert Street, Auckland New Zealand
T 64 9 307 7373 F 64 9 307 7300
E aklmail@ghd.co.nz W www.ghd.co.nz

DO NOT SCALE

GHD Limited
Conditions of Use.
This document may only be used by GHD's client (and any other person who GHD has agreed can use this document) for the purpose for which it was prepared and must not be used by any other person or for any other purpose.

Drawn	D X	Designed	N G
Drafting Check		Design Check	
Approved			
Date			
Scale	1:250	This Drawing must not be used for Construction unless signed as Approved	

Client: **AUCKLAND CITY COUNCIL**
Project: **MARINE PARADE, HERNE BAY**
Title: **STORMWATER UPGRADE PLAN - OPTION 4**

Original Size: **A1** Drawing No: **51-23678-W014** Rev: **A**

Plot Date: 18 July 2007 - 3:58 p.m. Cad File No: G:\51\23678\CAD\DRAWINGS\51-23678-W014.dwg